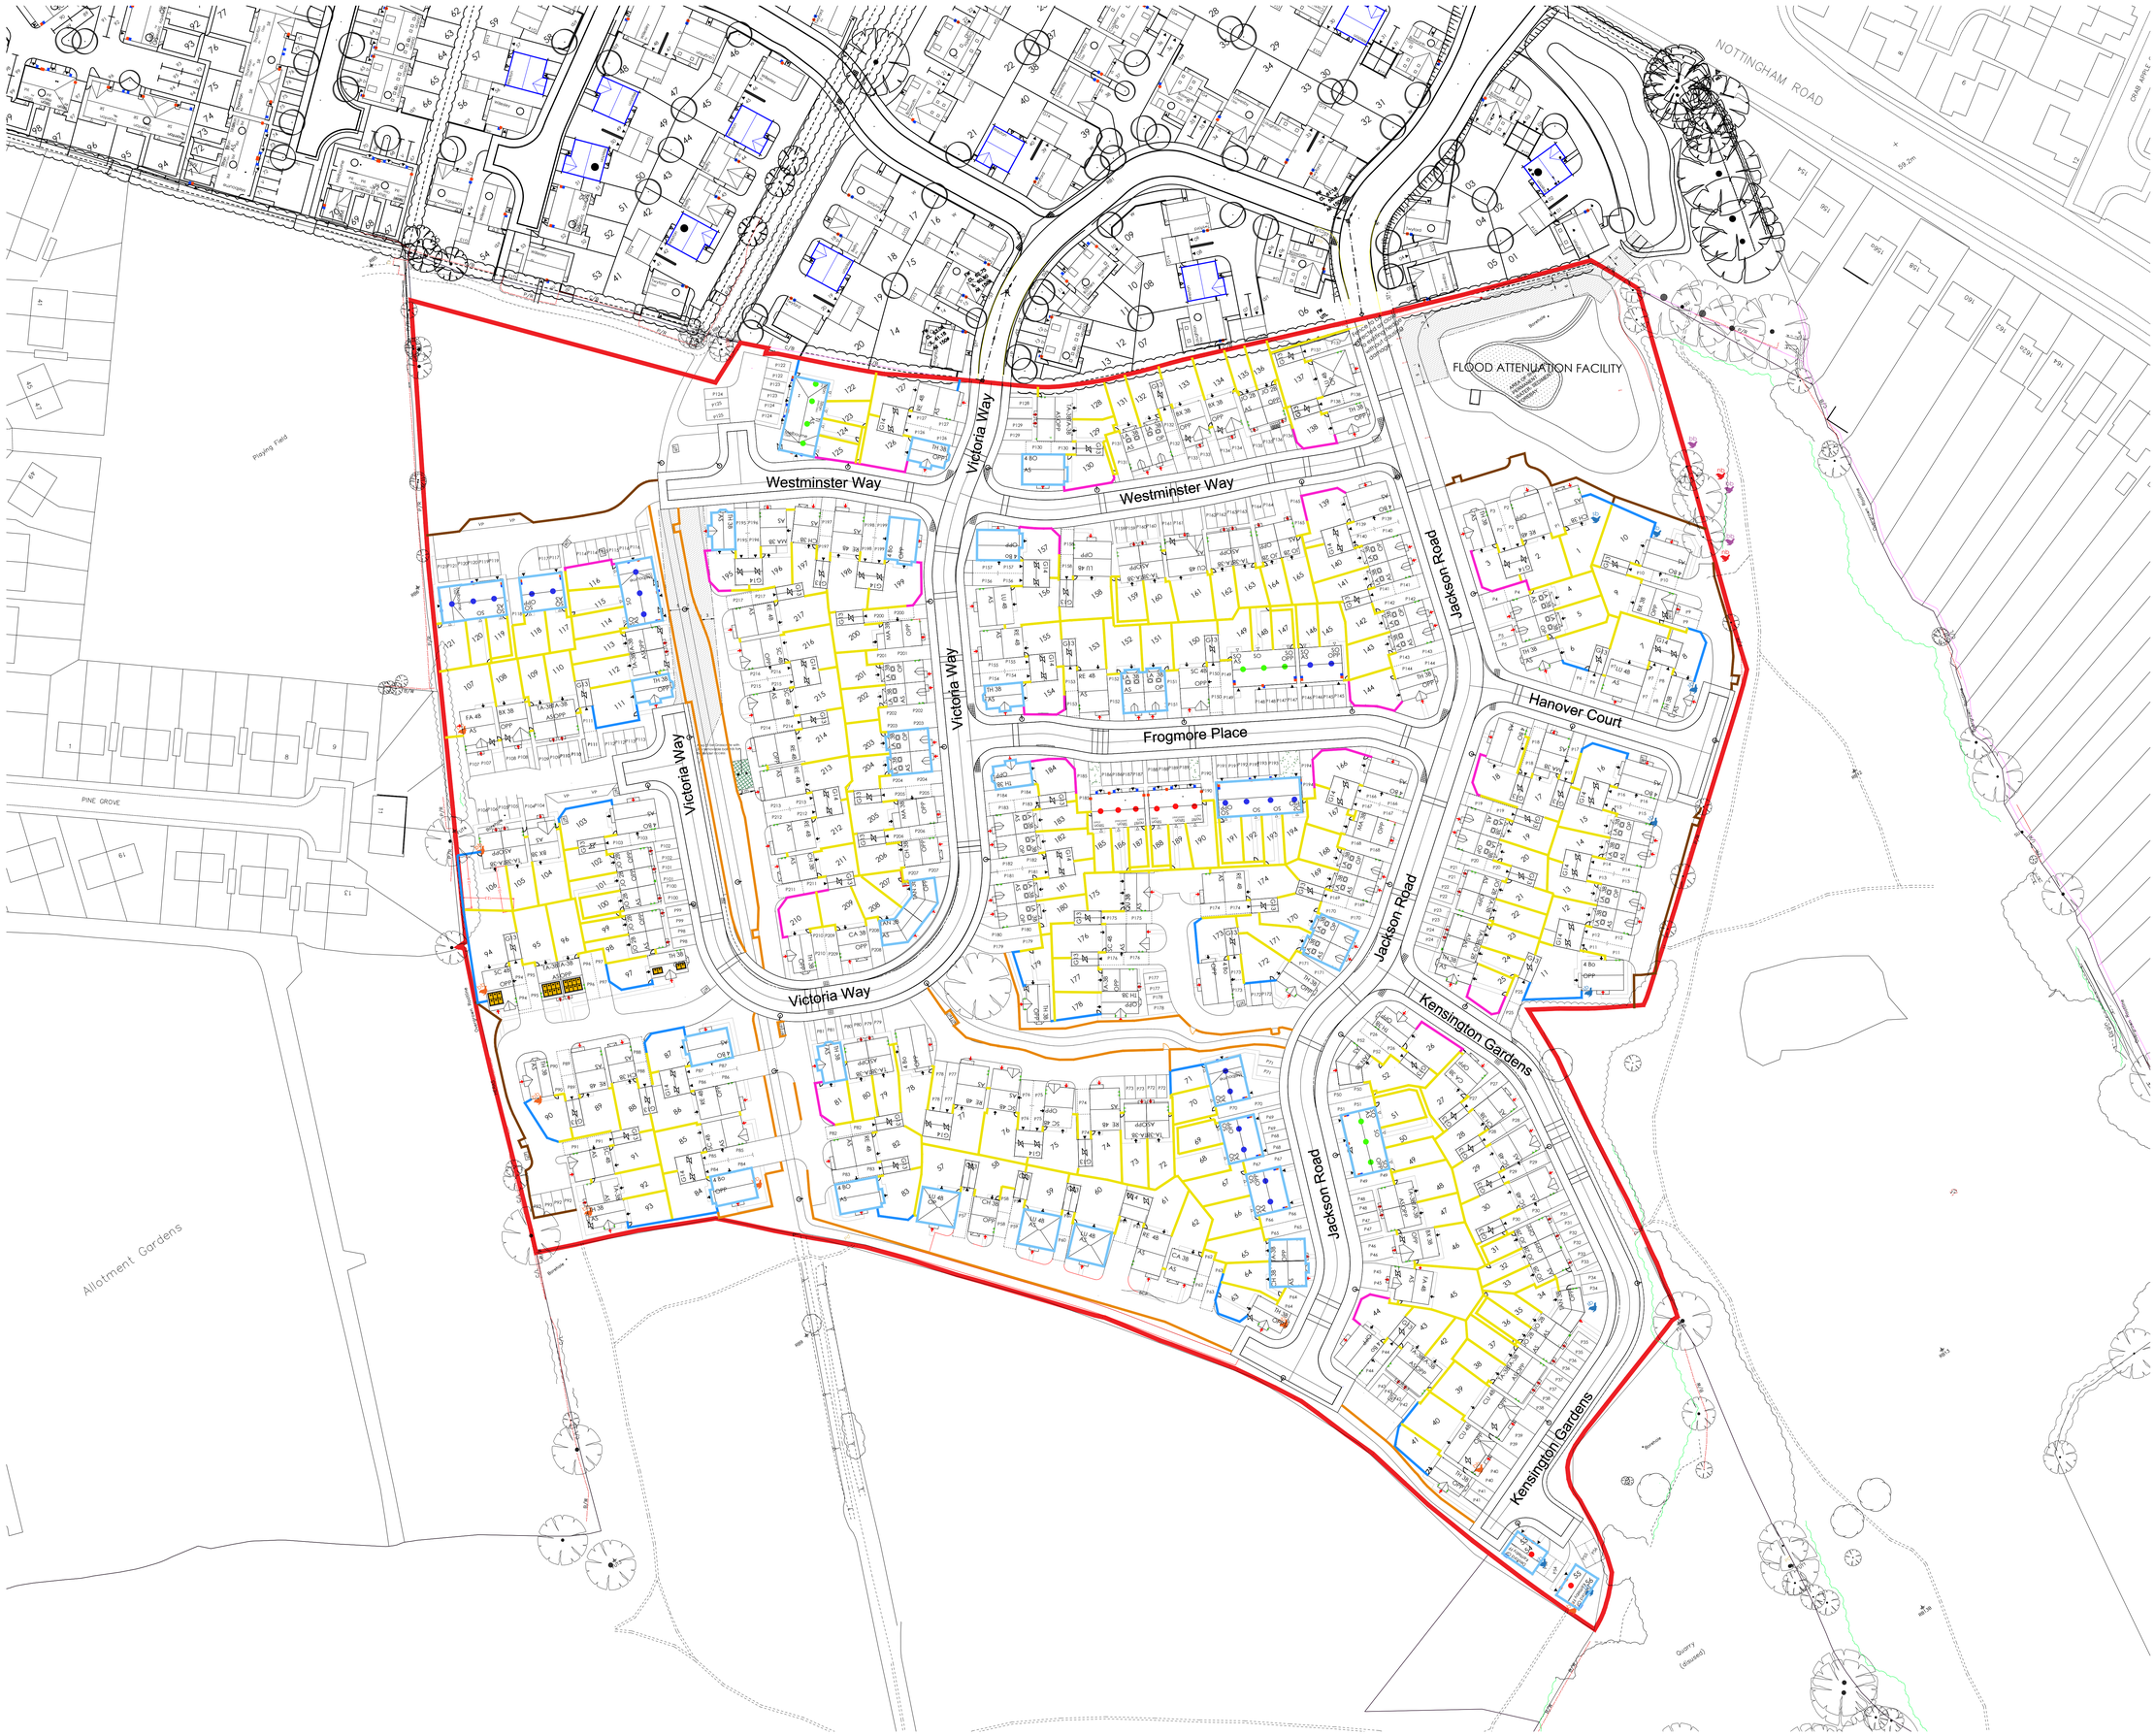

THIS DRAWING AND THE BUILDING WORKS DEPICTED ARE THE COPYRIGHT OF ARMSTRONG BURTON ARCHITECTS AND MAY NOT BE REPRODUCED EXCEPT BY WRITTEN PERMISSION. THE CONTRACTOR IS TO CHECK AND VERIFY ALL BUILDING AND SITE DIMENSIONS, LEVELS AND SEWER INVERT AT CONNECTION POINTS AND ALL DISCREPANCIES TO BE REPORTED TO THE ARCHITECT. THE DRAWING MUST BE READ IN CONJUNCTION WITH AND CHECKED AGAINST RELEVANT STRUCTURAL OR OTHER SPECIALIST DRAWINGS. USE ONLY WRITTEN DIMENSIONS - DO NOT SCALE DRAWINGS.

NOTE:
1:500 0 25 50m

BOUNDARY TREATMENTS

- INDICATES 600mm HIGH KNEE RAIL
- INDICATES 1.8m HIGH CLOSE BOARDED FENCE
- INDICATES 1.8m HIGH TIMBER PRIVACY FENCE
- INDICATES 1.8m HIGH BRICK SCREEN WALL
- INDICATES 1.2m BALL TOP ESTATE RAILINGS

REV	DATE	DESCRIPTION	REVISED BY	CHECKED BY
V	03.02.25	Shared drive layout to Plots 81-87 revised	PJ	PJ
U	18.12.23	Garage to Plot 62 removed. Double garage to Plots 58 & 59 changed to single garage to Plot 59 only.	PJ	PJ
T	20.07.22	Plot 175 - Hexagon replaced with Quiter.	AC	AC
S	30.06.22	Plot 175 - Quiter replaced with the Thespian house type	AC	AC
R	11.04.22	Grasscrete in front of plots 71-72 removed; plot 130 boundary line adjusted to match on site construction & access gate added; plot 133 gate location revised to allow for utility meters access. Ball top estate railing adjacent to plots 72 - 178 revised to accommodate fire access.	AC	AC
Q	07.03.22	Various BCP recouited as per the latest comments received from the Planning officer: gate on plots 11;15;21; repositioned to suit ground works. Boundary to plots 71-72 revised. Fence to plot 130 revised to suit ground works; entrance path to plots 88; 89; 137 revised to suit ground levels.	AC	AC
P	08.09.21	Boundary updates to plots: 89; 94; 99; 107; 126; 127; 132; 133; 137	AC	AC
O	31.08.21	Plot 137 fence amended	FC	FC
N	25.06.21	Fence added to plot 137 along with note. PBW Fence omitted. plot 84 railing added as per landscaping.	CW	CW
M	06.10.20	Drawing updated to accord with Site Layout changes	TG	TG
L	01.10.20	Drawing updated to accord with Site Layout changes, railings added as per planners comments.	TG	TG
K	11.09.20	Drawing updated to accord with Site Layout changes	TG	TG
J	02.06.20	Drawing updated to accord with Site Layout changes		
H	01.05.20	Drawing updated to accord with Site Layout changes		
G	15.04.20	Additional screen wall provided following LA request.	TG	TG
F	08.04.20	Drawing updated to accord with Site Layout changes.	TG	TG
E	03/04/20	Drawing updated to accord with Site Layout changes.	TG	TG
D	17/03/20	Drawing updated to accord with Site Layout changes.	TG	TG
C	12/03/20	Drawing updated to accord with Site Layout changes.	CR	CC
B	29/11/19	Drawing updated to accord with Site Layout changes.	CR	CC
A	20/11/19	Drawing updated to accord with Site Layout changes.	CC	CC

PROJECT NO	SCALE	DATE	STATUS
19029	1:500@A0	MAY 2019	PLANNING
DRAWING NO 03	DRAWN BY CW	CHECKED BY ABA	
REVISION V			

CLIENT
BELLWAY HOMES EAST MIDLANDS

PROJECT
BROOM HILL FARM, PHASE 2
HUCNALL

DRAWING TITLE
BOUNDARY TREATMENT PLAN

ARMSTRONGBURTONARCHITECTS
A MEMBER OF THE ARMSTRONG BURTON GROUP
ARMSTRONG BURTON ARCHITECTS, HILSFORD HOUSE, 240 LICHFIELD ROAD, BIRMINGHAM, B74 2UH
T: 0121 333 3333 E: INFO@ARMSTRONGBURTON.CO.UK W: ARMSTRONGBURTON.COM