Received by Ashfield District Council
22.09.2025

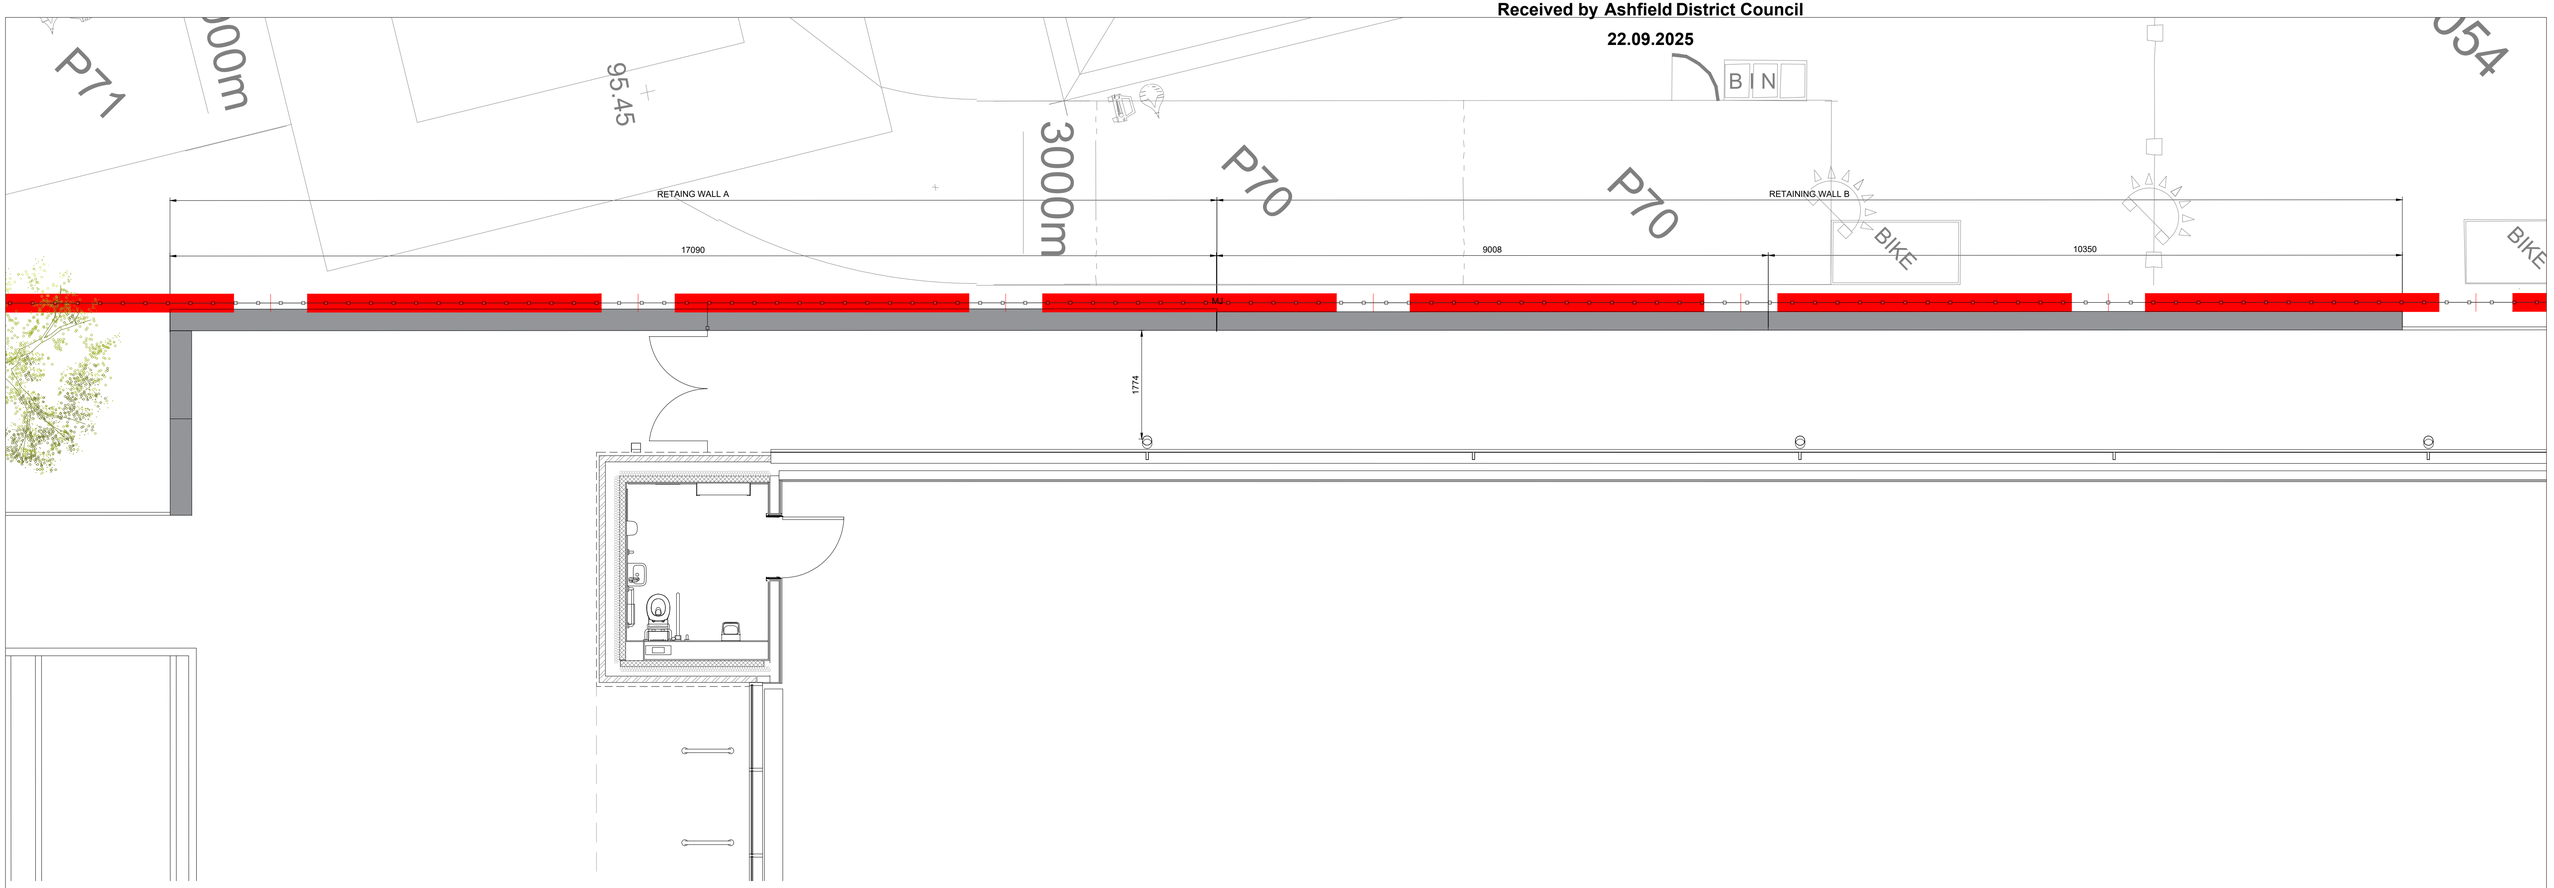

PLAN

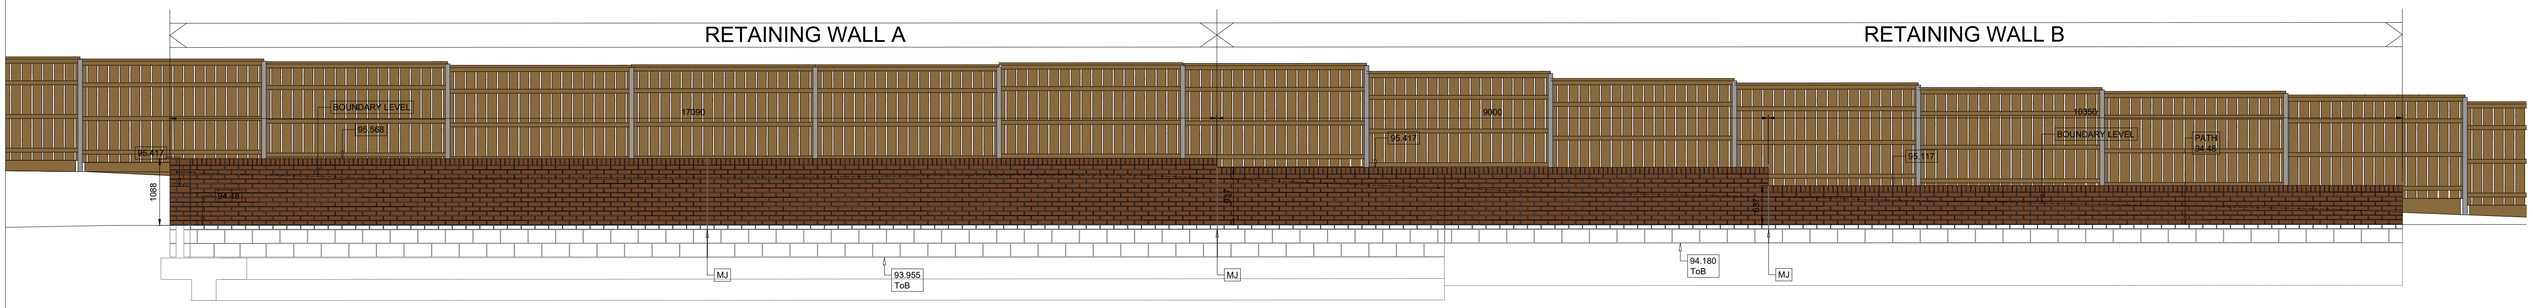

ELEVATION

RETAINING WALL SUBJECT TO STRUCTURAL /CIVIL ENGINEERS LEVELS AND REVIEW.

CIAT
CHARTERED PRACTICE

DIMENSIONS TO BE CONFIRMED ON SITE PRIOR TO START OF WORKS AND **MONO** TO BE INFORMED OF DISCREPANCIES IMMEDIATELY. NO DIMENSIONS TO BE SCALED FROM THIS DRAWING.
ALL MATERIALS AND WORKS ARE TO BE CARRIED OUT IN ACCORDANCE WITH THE LATEST REVISION OF THE APPROPRIATE **BRITISH STANDARDS OR EURO CODE, PLANNING APPROVAL, CURRENT BUILDING REGULATIONS AND CODES OF PRACTICE.**
PARTY WALL ACT - NOTICES UNDER THE PARTY WALL ACT ARE TO BE SERVED BY THE PROPERTY OWNER OR APPOINTED THIRD PARTY BY PROPERTY OWNER.
HEALTH AND SAFETY - CDM 2015 REGULATIONS APPLY TO ALL CONSTRUCTION WORKS TO BE CARRIED OUT AND APPLY TO DESIGNERS, CONTRACTORS AND THE CLIENT. AS SUCH ALL PARTIES HAVE DUTIES UNDER THESE REGULATIONS.

Notes

Rev	Description	Date	Rev by	Chk by
.				

Revisions

Client
LIDL GREAT BRITAIN LTD
AXLETREE WAY,
WEDNESBURY WS10 9QY

Project
LIDL_NOTTINGHAM_HUCKNALL

Drawing
PROPOSED SITE - REAR RETAINING WALL

Project Number: 25035
Drawing Number: AD_125

Purpose of Issue: PLANNING
Scale @ A1: 1:50
Drawn by: LMC
Checked by:
Revision: .
Date: AUG 2025

MONO ARCHITECTURAL DESIGN
MONO Architectural Design Ltd
Salts Mill, Suite J, Victoria Road, Saltaire, BD18 3LA
www.**mono**-ad.co.uk hello@**mono**-ad.co.uk
Registered in England & Wales No: 14857583