Location Plan

Site Address: **The Engine Rooms, Watnall Road Aerodrome, Hucknall, NG15 6EP**

Received by Ashfield District Council

13.10.2025

PlanningPortal

Date Produced: **10-Oct-2025**

Scale: **1:2500 @A4**

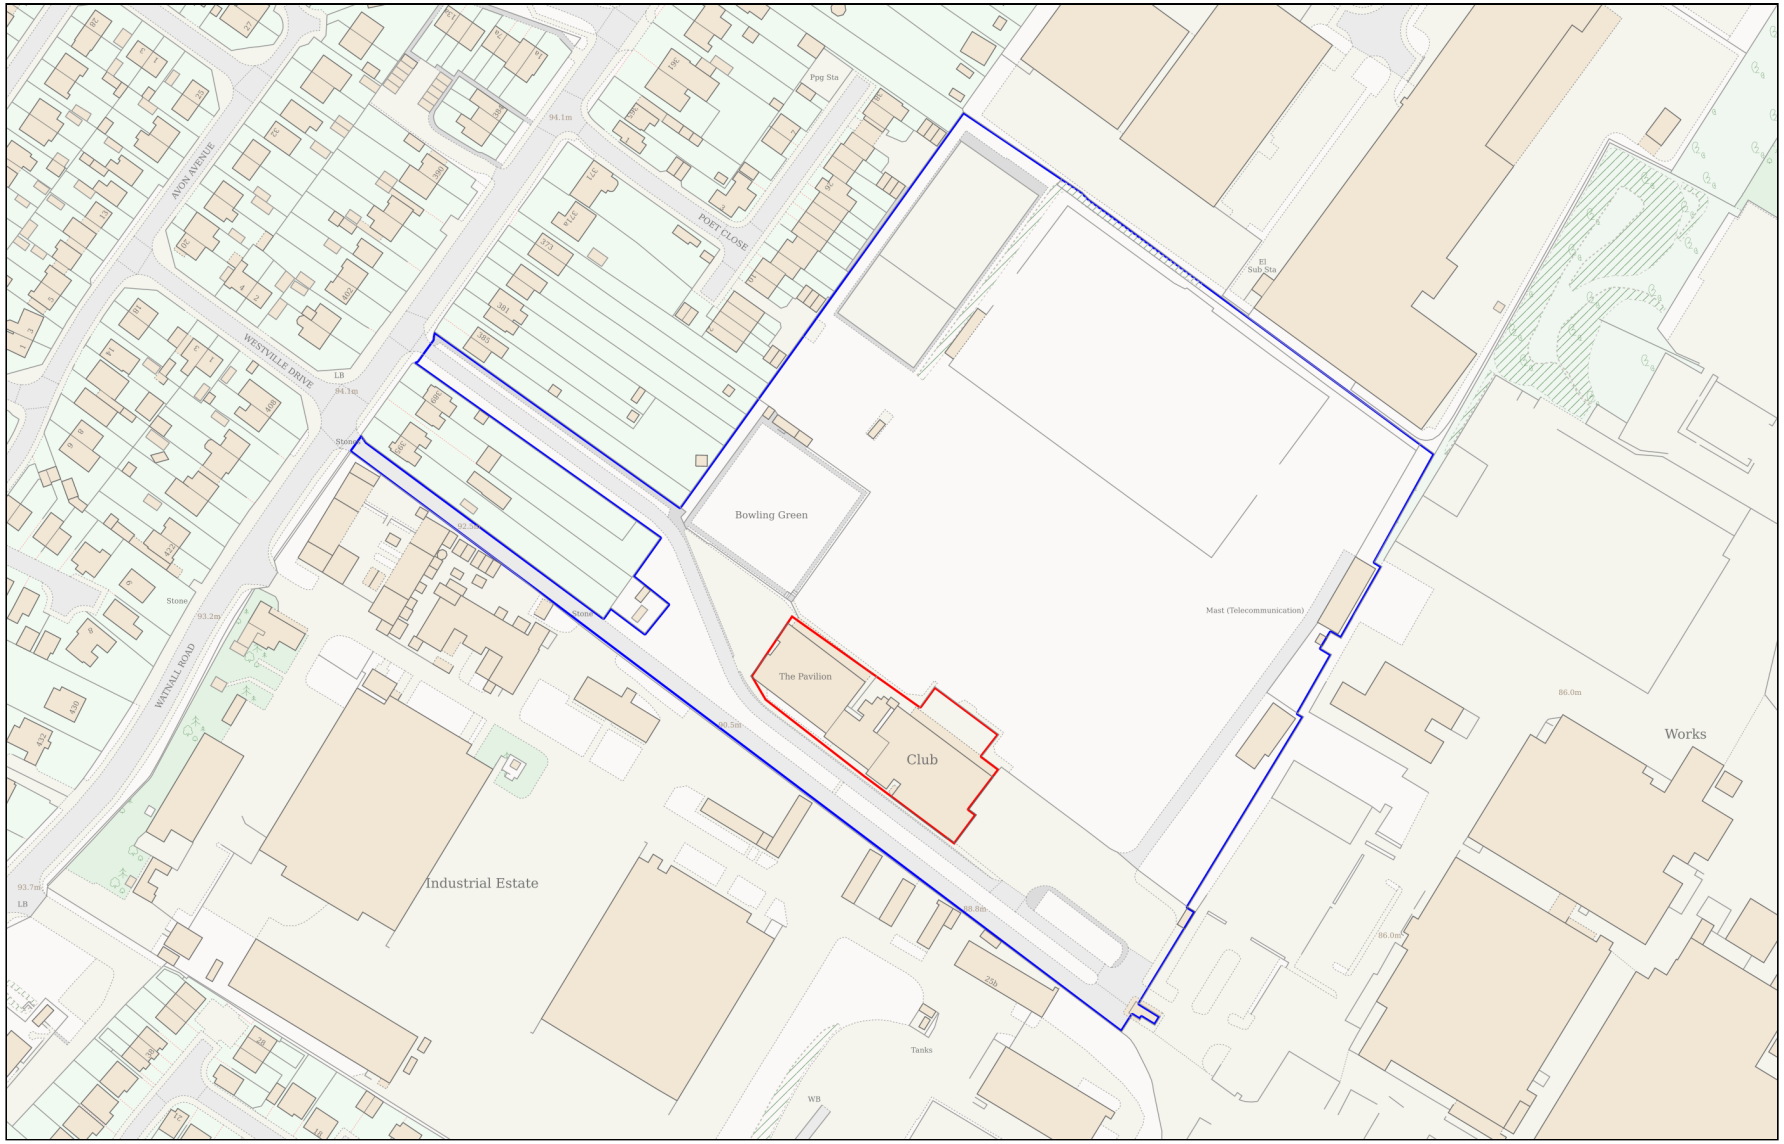

N

Planning Portal Reference: **PP-14303864v1**

0 100

Metres

Powered By TerraQuest

© Crown copyright and database rights 2025 OS 100042766