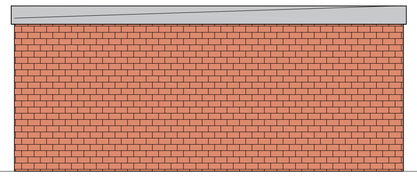

SIDE ELEVATION STREET SIDE

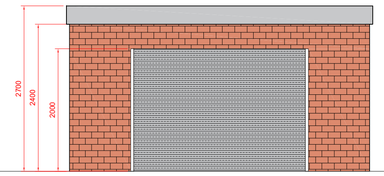

FRONT ELEVATION

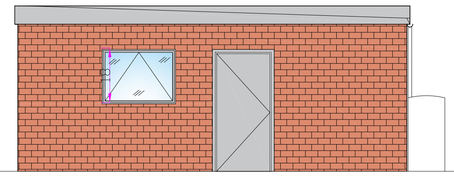

SIDE ELEVATION

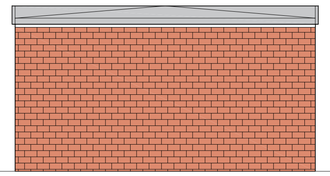

REAR ELEVATION

Received by Ashfield District Council
29.10.2025

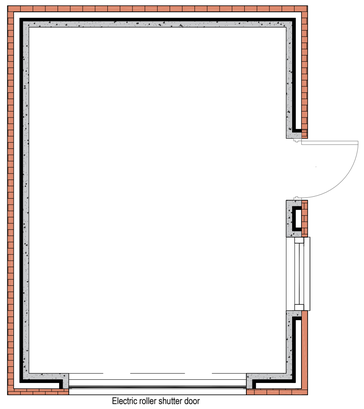

PLAN VIEW

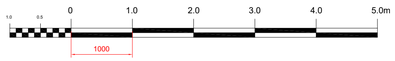

PROPOSED GARAGE DETAILS 1:50

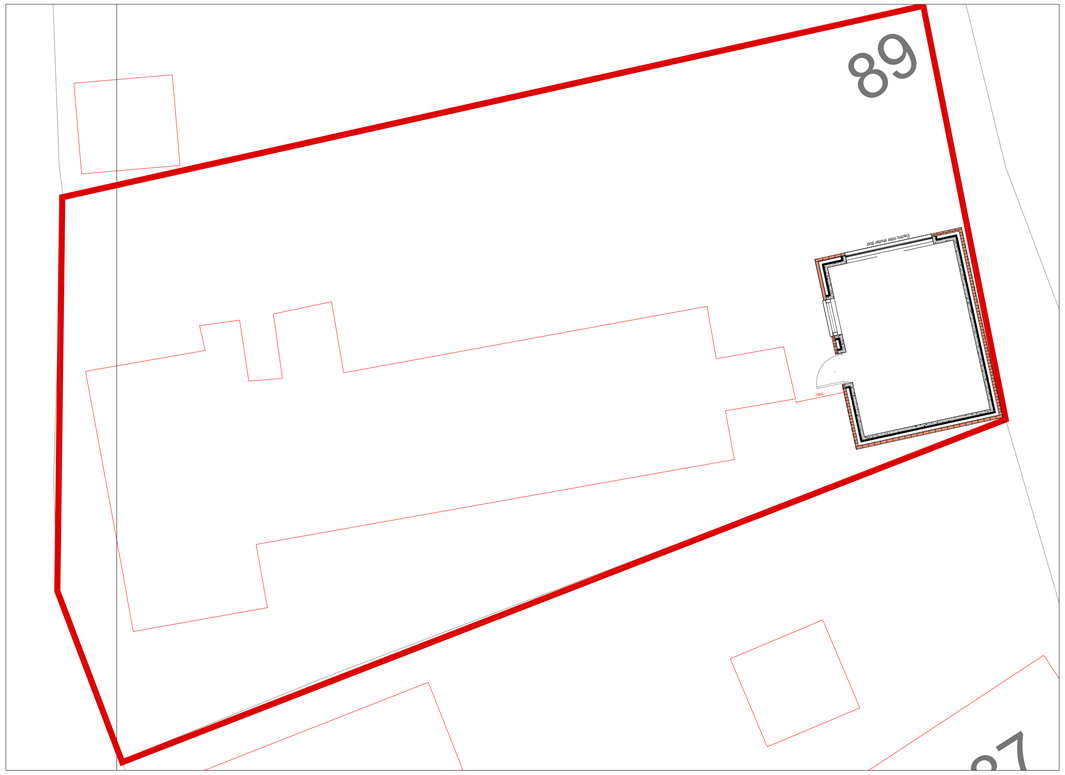

PROPOSED LOCATION PLAN 1:100

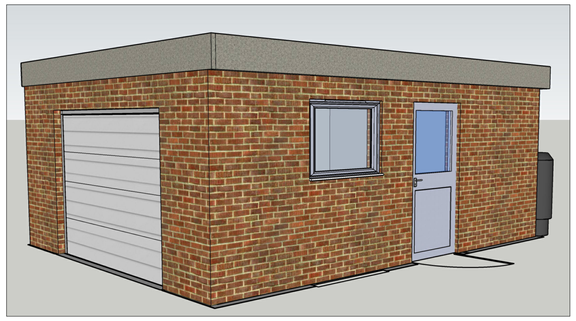

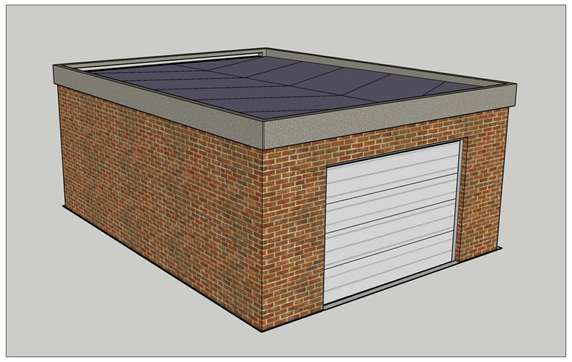

PROPOSED IMAGE / RENDER NTS

Stat.	Date.	By.	Description.

This drawing is the copyright of NJL Designs and shall not be altered, copied, photographed or reproduced in any way without the written authority of NJL Designs.

Drawing Status System
A, A1, A2..... Issued for Approval/Feasibility.
B, B1, B2..... Issued for Tender Purposes.
C, C1, C2..... Approved for Construction.
D Final Issue – As Built.

Client
R Lindley
Nottingham
89 Palmerston St

Job
Rues Garage
Underwood
Nottingham
NG16 5GJ

Title
New Garage Install
Proposed Garage Details
GA , Elevations

Drawn NJL
Chkd.
Scale 1:50/100 @ A1
Date OCT 25

DRAWING No
RLNG–4052 / 003

Rev