09/07/2025

Ashfield District Council

Salopian Consultancy

doug@salopianconsultancy.co.uk

07939 947 631

Plan 1: Tree Constraints Plan

SCALE : 1 : 4000 @ A4	DATE : 28/03/2025	N
MAP FILENAME : Hamilton Farm		

Crown Spread

Root Protection Area

Category 'A' Category 'B' Category 'C' Category 'U'
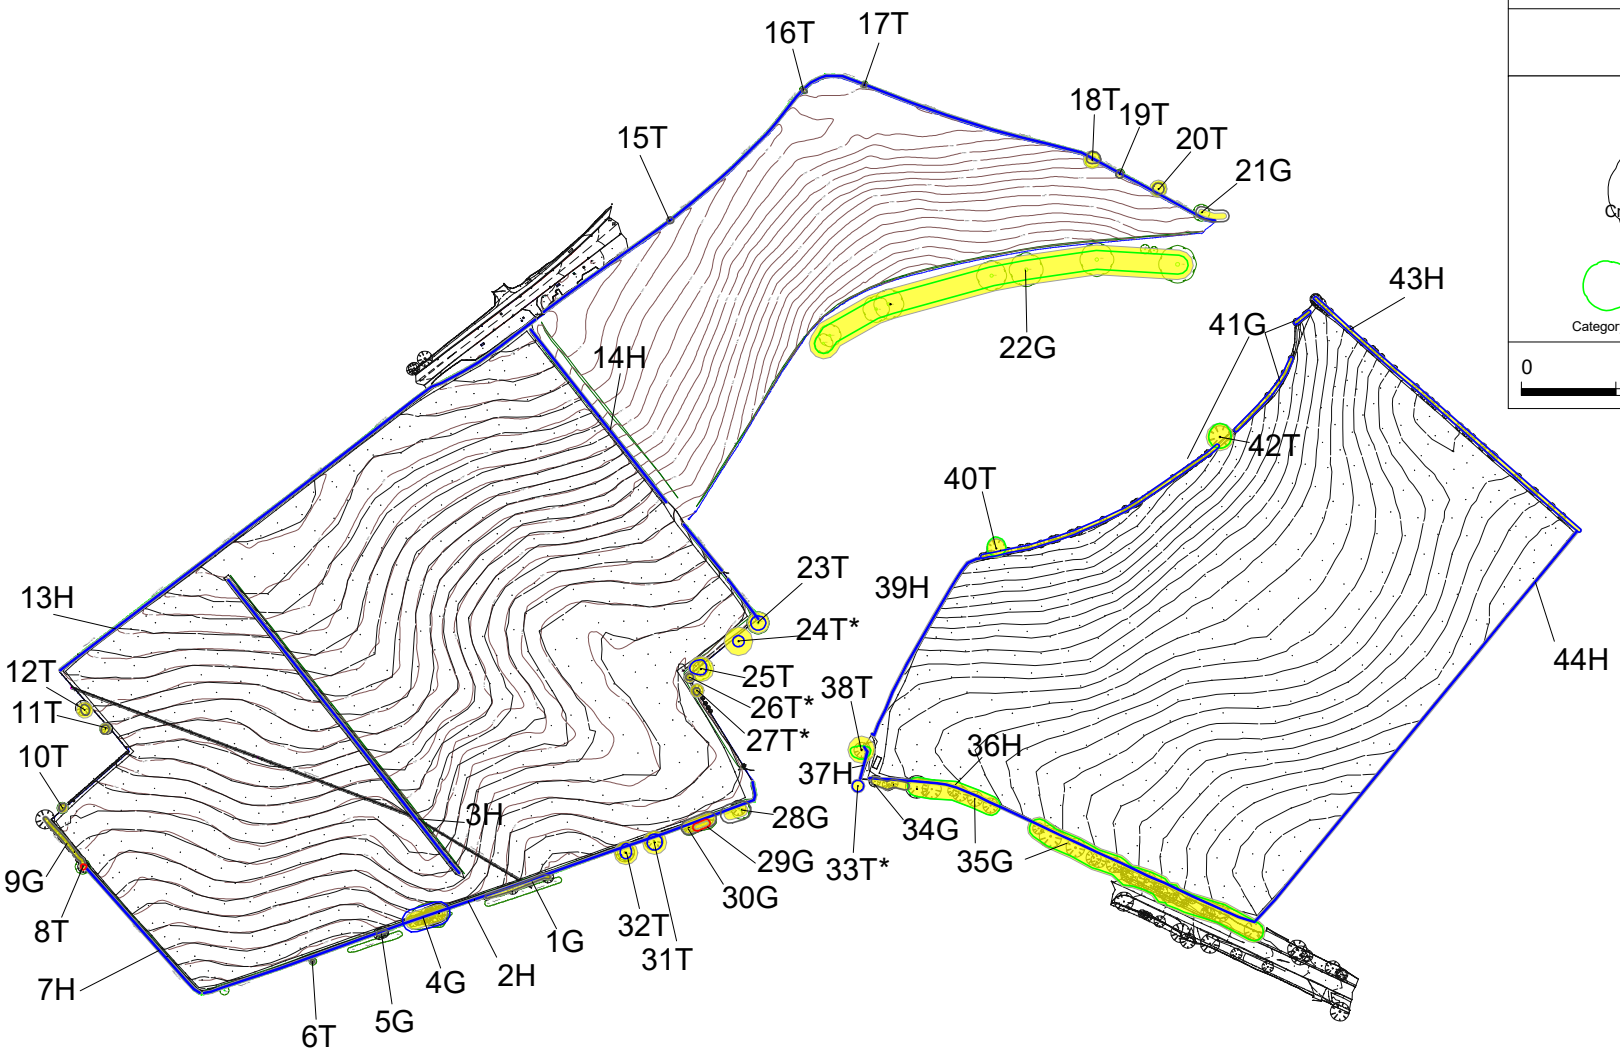
0 250m